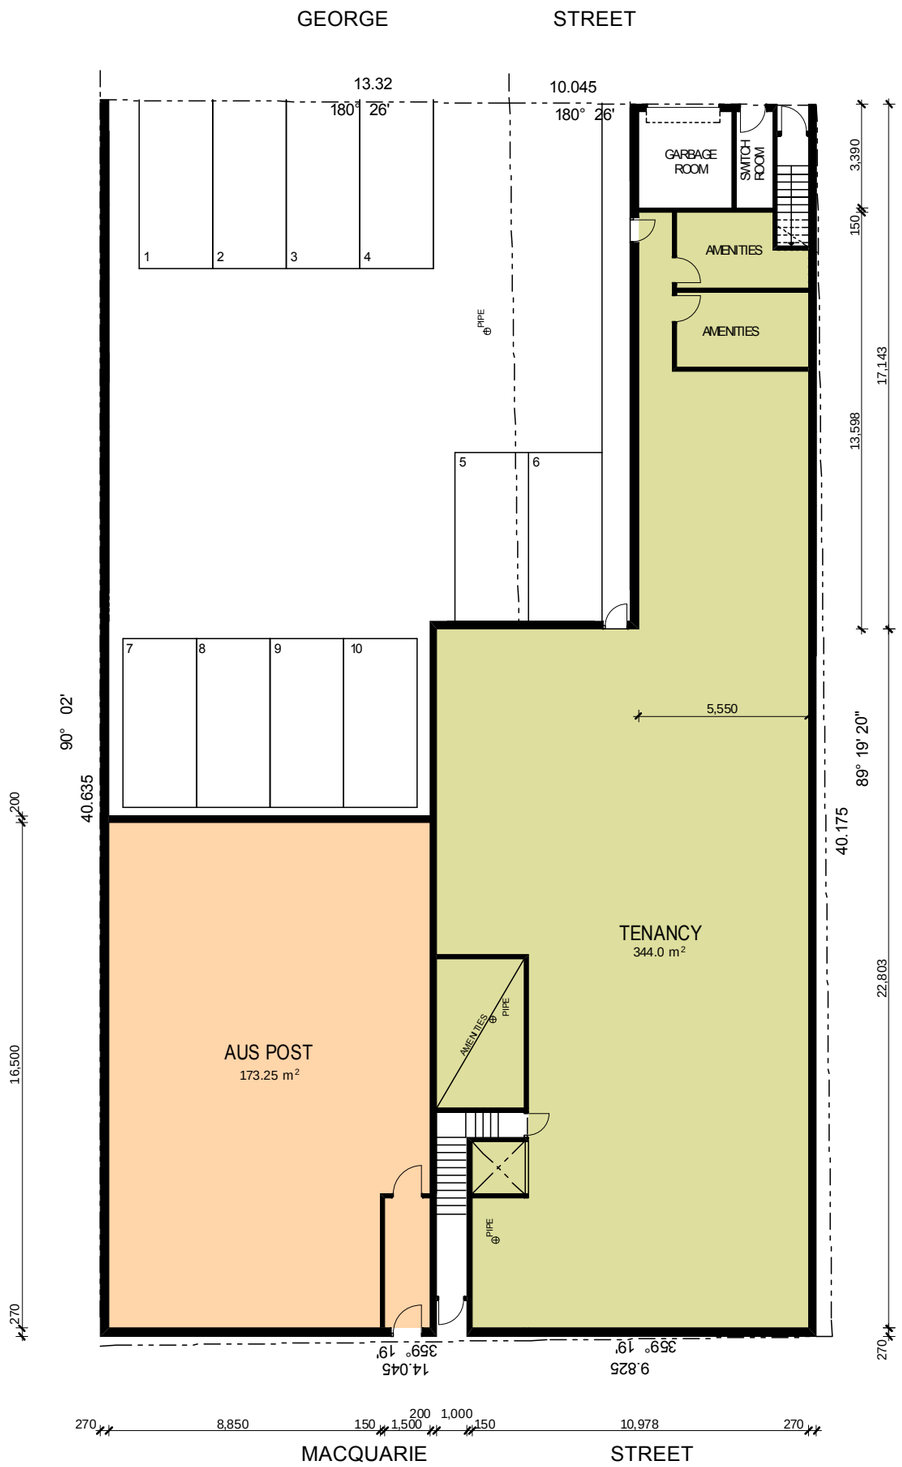

GROUND FLOOR PLAN
SCALE 1:200

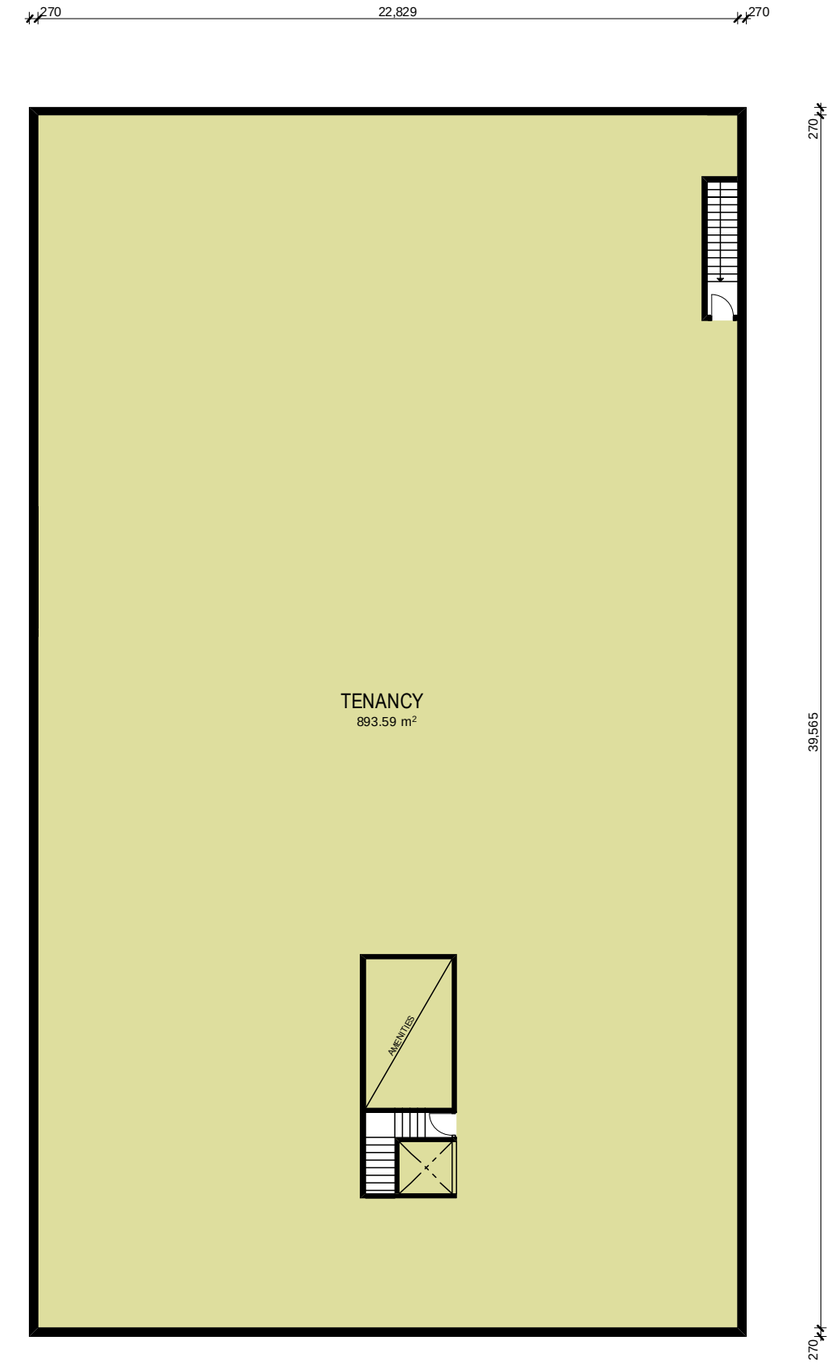

LEVEL FLOOR PLAN
SCALE 1:200

PRELIMINARY

These designs, plans & specifications and the copyright therein are the property of the Designer and must not be used, reproduced or copied wholly or in part without the written permission of the designer.

FIGURED DIMENSIONS TO BE USED IN PREFERENCE TO SCALING. ALL DIMENSIONS TO BE CHECKED ON SITE

THIS DOCUMENT NOT TO BE USED FOR CONSTRUCTION UNLESS SIGNED & ISSUED FOR CONSTRUCTION

ISSUE	DESCRIPTION	DATE
A	PRELIMINARY ISSUE TO CLIENT	7.03.16

CLIENT
AC Developments

TITLE
GROUND FLOOR PLAN

PROJECT
MACQUARI ST LIVERPOOL

DESIGN PLANNING ENVIRONMENTS
Peter Roppolo & Associates
P:0412 579 249 E : peter@pr-a.com.au W:www.pr-a.com.au
A:PO BOX 487,Ermington,NSW,1700

SCALE	AS @ A3	PROJECT No.	15-201
DRAWN	PR		
CHECKED	PR	DWG No.	DA-02
APPROVED	PR	ISSUE	A